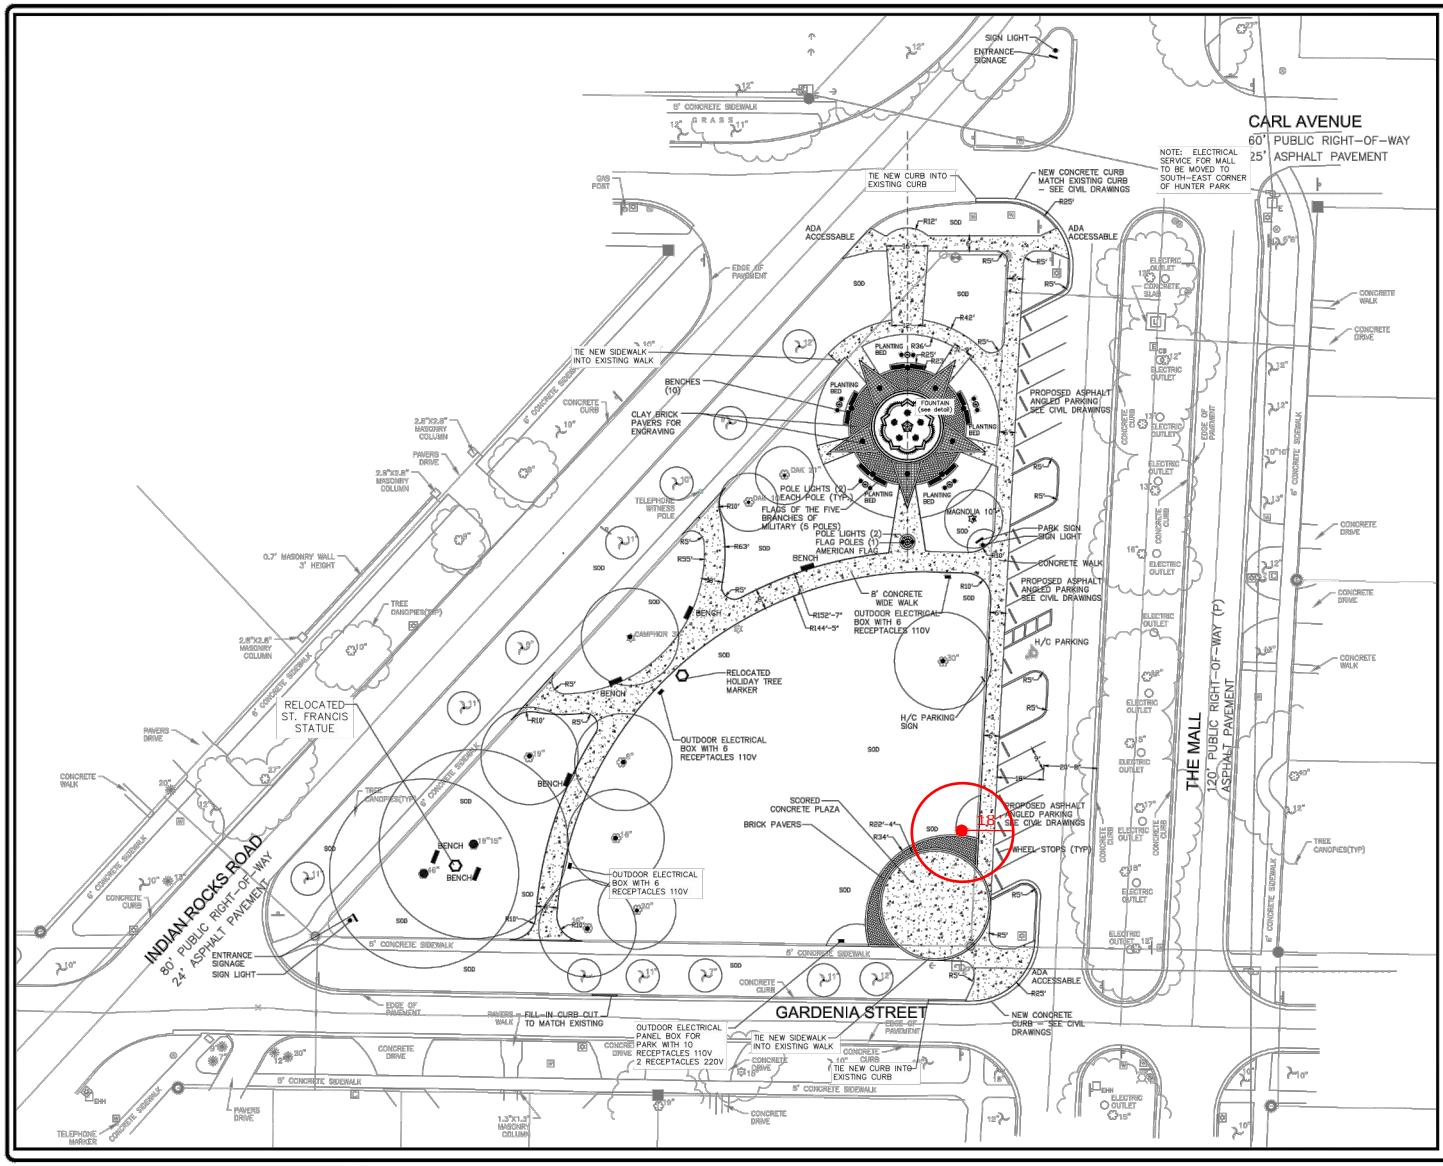

Know what's below. Call before you dig.

48 HOURS BEFORE YOU DIG

Date	Revision	Description

Site Plan
Site Data: 6/11/13
Scale: 1"=20'-0"
Drawn: JP
Approved: RG

Palm Beach County
Registered Landscape Architect
Florida License No. LA0901483

Site Layout Plan

HUNTER PARK
TOWN OF BELLEAIR, FLORIDA

CDA COPLEY DESIGN ASSOCIATES, INC.
1966 Laney Drive • Palm Harbor • Florida • 34683 • Phone 727.787.2840
LANDSCAPE ARCHITECTURE • SITE PLANNING
RICHARD G. COPLEY
President
License # LA-0901483

JOB NO. 13022

SHEET
S - 1